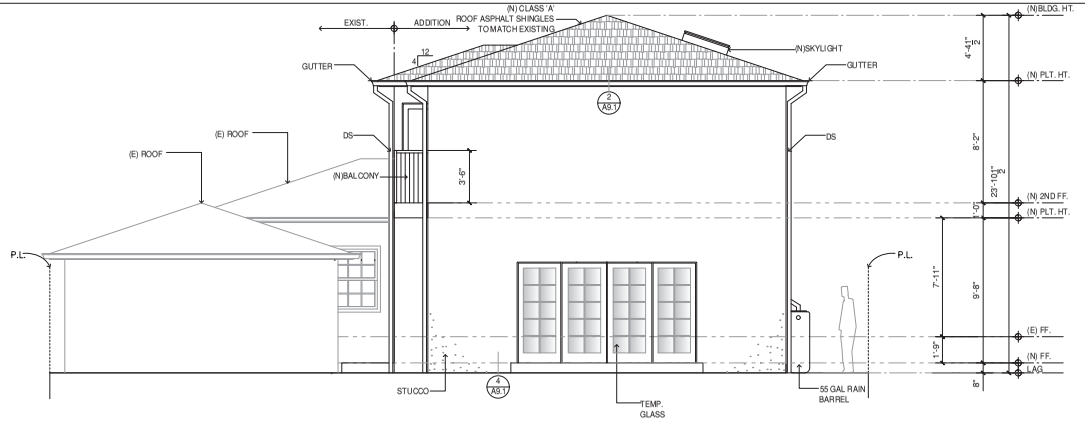

SOUTH ELEVATION — SCALE 1/4" = 1'-0" — 3

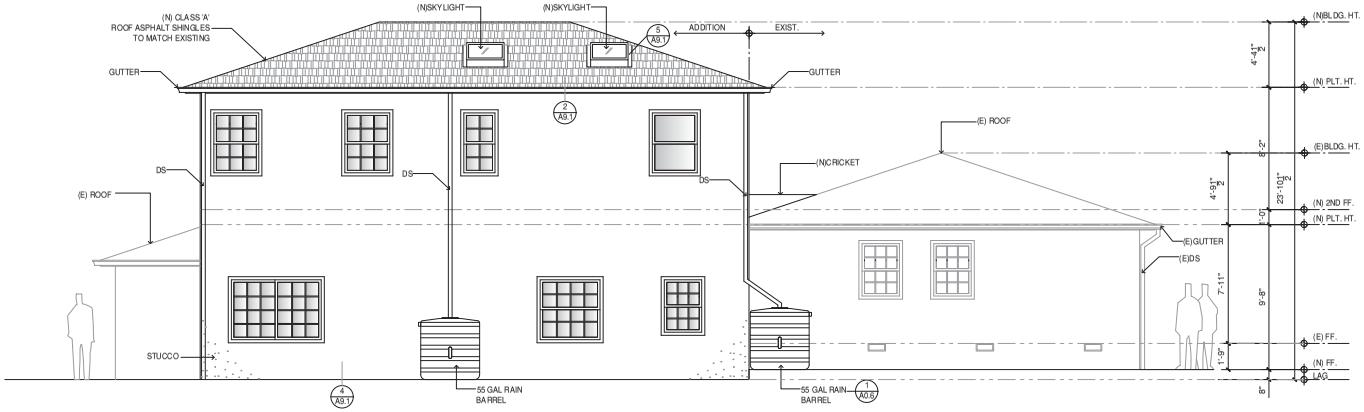

WEST ELEVATION — SCALE 1/4" = 1'-0" — 2

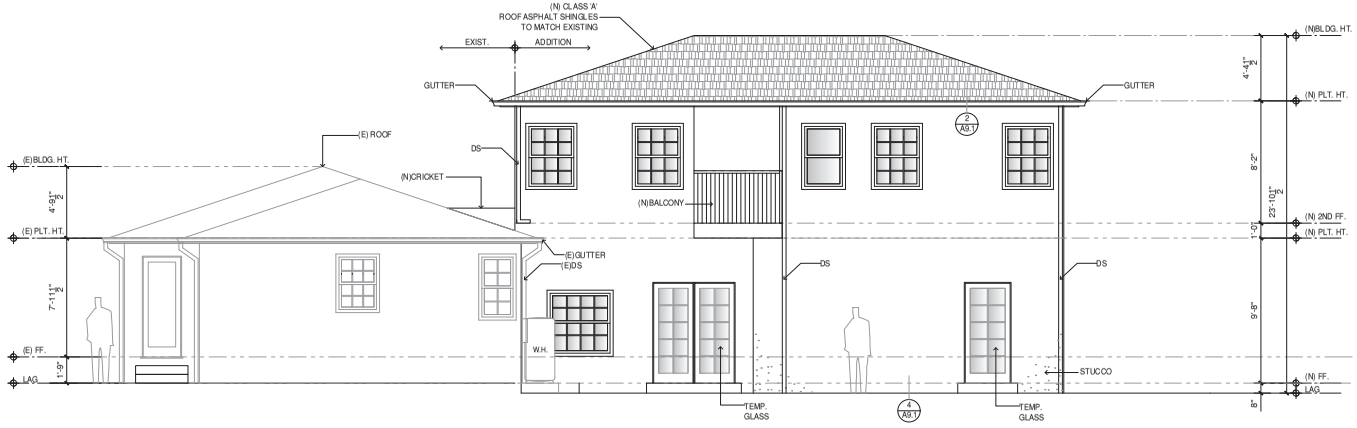

EAST ELEVATION — SCALE 1/4" = 1'-0" — 1

j d p DESIGNS

JAVIER PEREZ

1830 LINCOLN BLVD., #108
SANTA MONICA, CA 90404

TEL: 310-913-4880
FAX: 310-396-8833

jdpdesigns@me.com

ISSUANCE

PLANCHECK ...

REVISIONS

OWNER

SALVADOR ALANIS

113 CHULA ST.
MONROVIA, CA

PROJECT:

ALANIS RESIDENCE

113 CHULA ST.
MONROVIA, CA

PLOT:	7/11/17
DRAWN:	BSI
SCALE:	NOTED
DATE:	...

ELECTRICAL FIRST FLOOR PLAN

A3.1